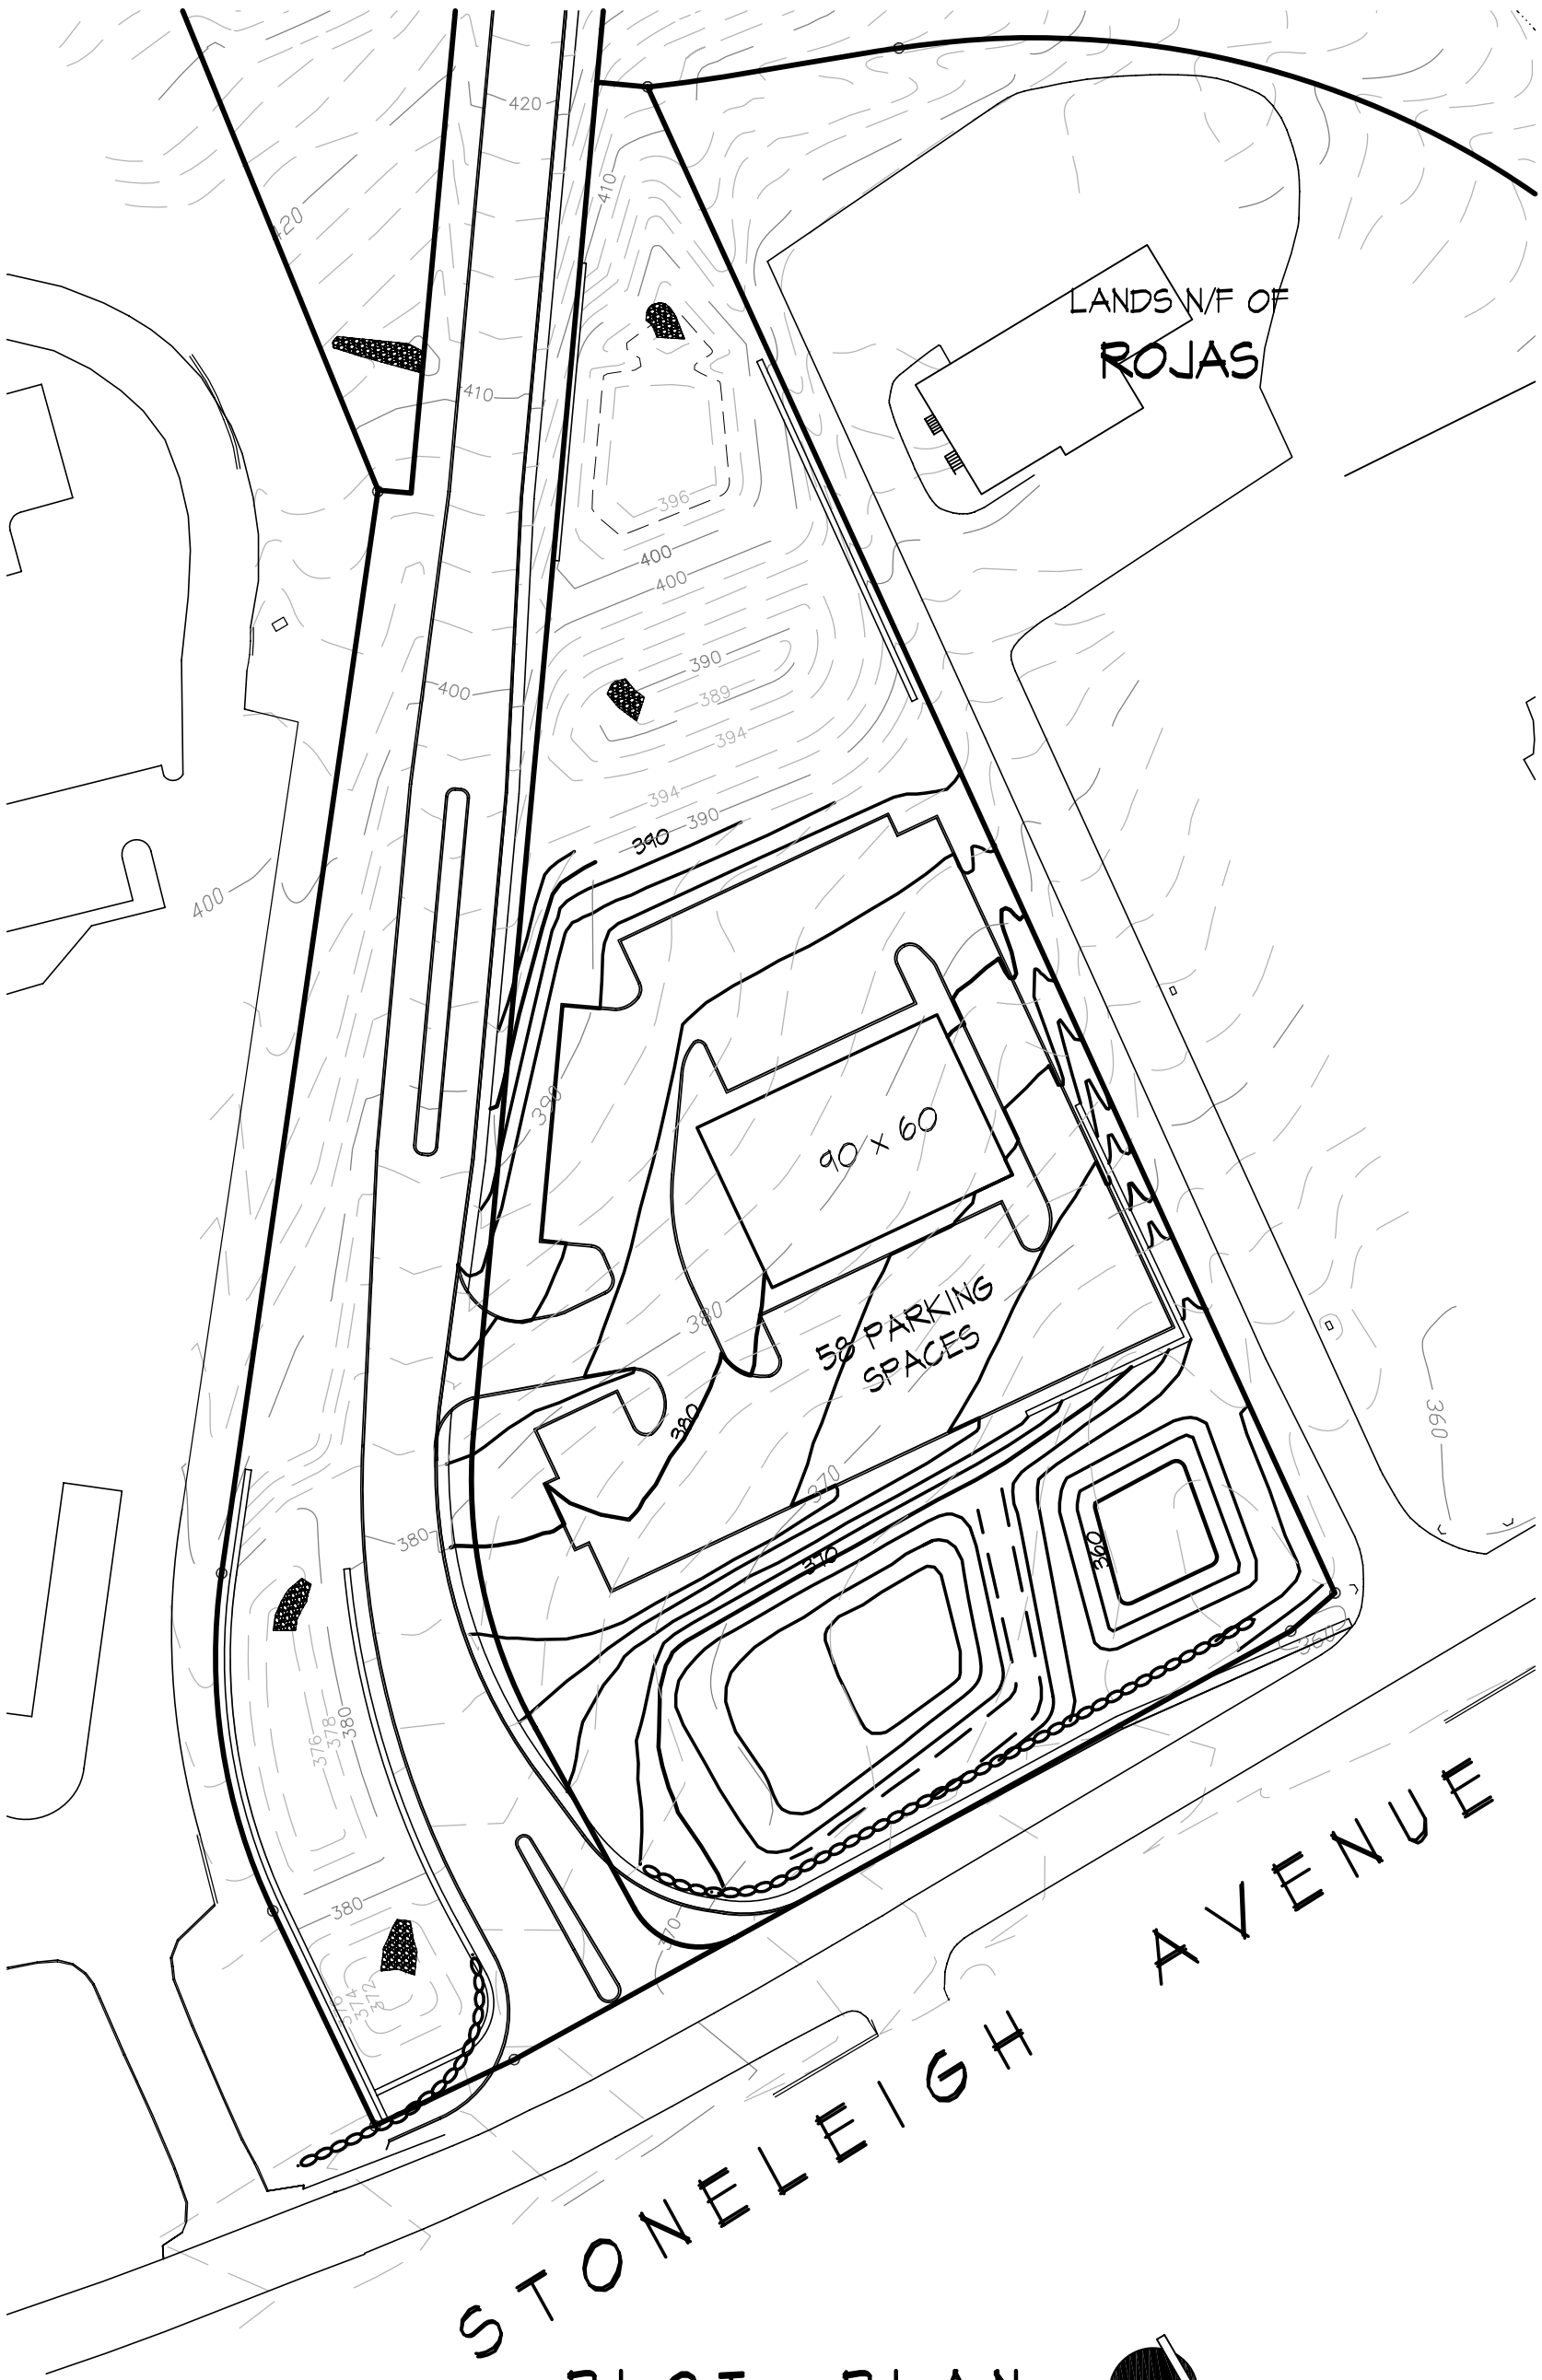

PLOT PLAN

SCALE: 1"=60'

PE No. 4507

SK-1

SHEET 1 OF 1

PROJECT:

CARMEL CENTRE CORP.
STONELEIGH AVENUE
TOWN OF CARMEL
PUTNAM COUNTY, NEW YORK

PREPARED FOR:

PUTNAM ENGINEERING, P.L.L.C.
ENGINEERS and ARCHITECTS
4 OLD ROUTE 6, BREWSTER, NEW YORK 10509
(845) 279-6789 FAX (845) 279-6769